


Rev. A-55.

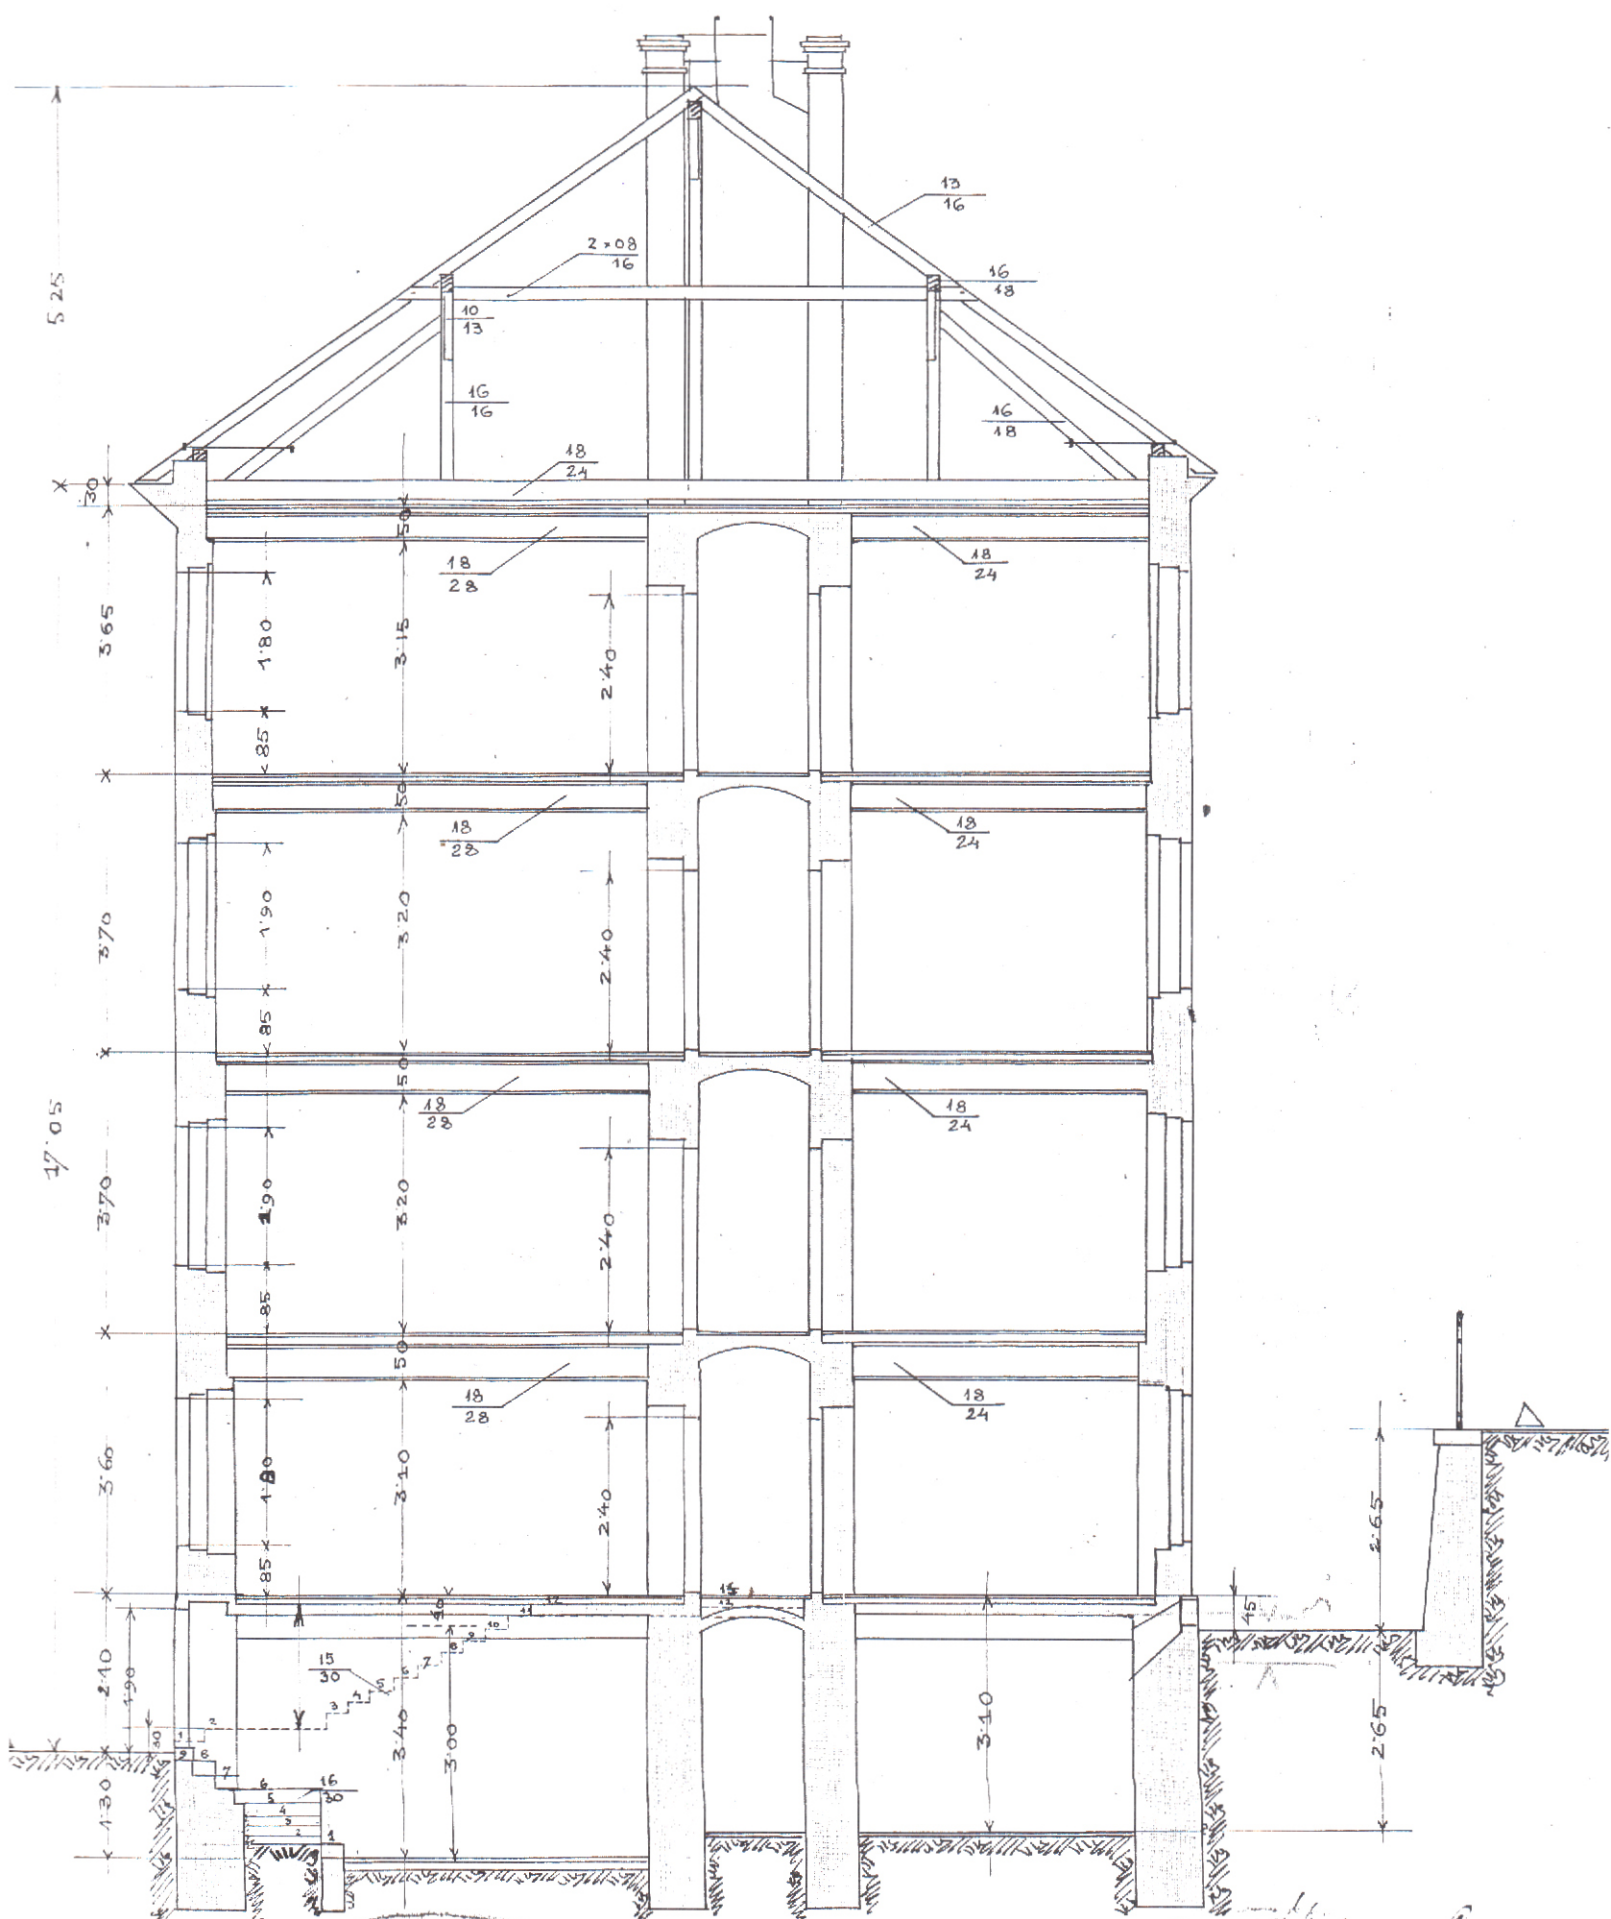


